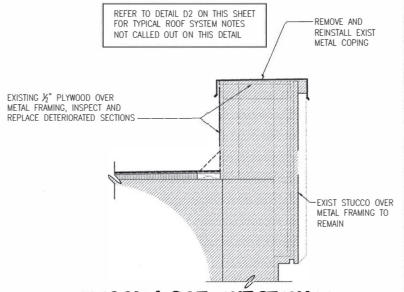

D1 FASCIA SECT - WEST WALL
SCALE: 3/4"= 1'-0"

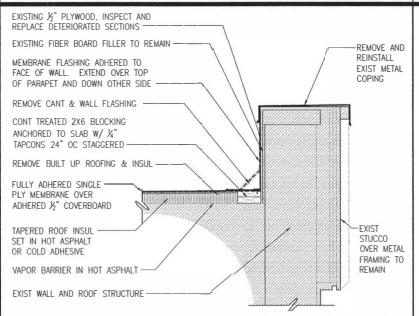

D2 FASCIA SECT - NORTH & SOUTH
SCALE: 3/4"=0"

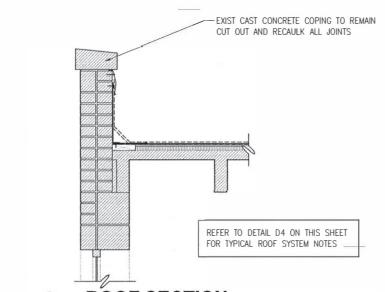

D3 ROOF SECTION
SCALE: 3/4"=1'-0"

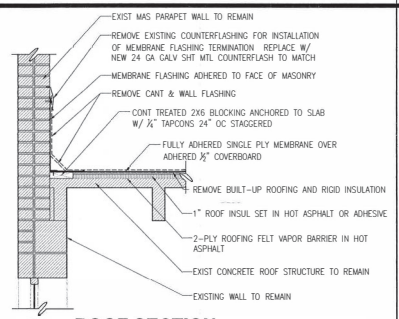

D4 ROOF SECTION
SCALE: 3/4"=1'-0"

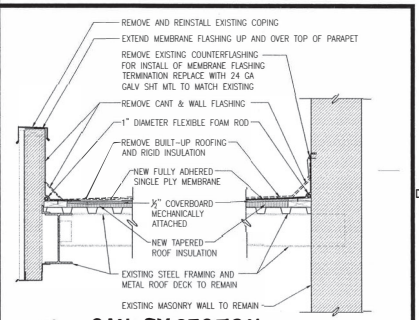

D5 CANOPY SECTION
SCALE: 3/4"=0"

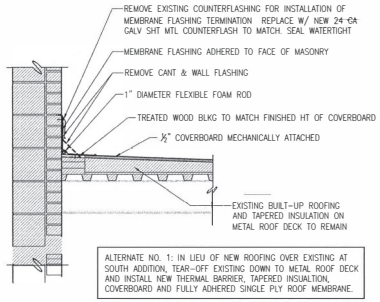

C2 ROOF SECTION-SOUTH ADDITION
SCALE: 3/4"=1'-0"

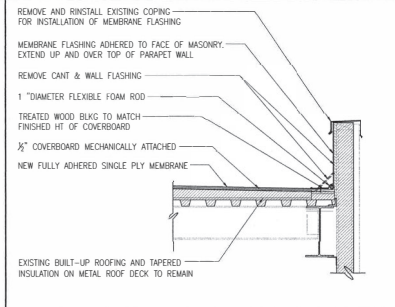

C3 ROOF SECTION-SOUTH ADDITION
SCALE: 3/4"=1'-0"

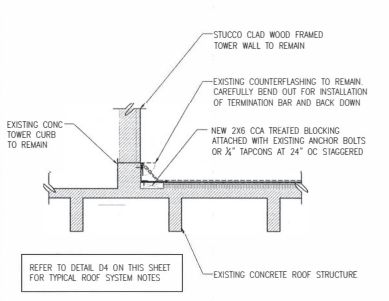

C4 ROOF SECTION
SCALE: 3/4"=1'-0"

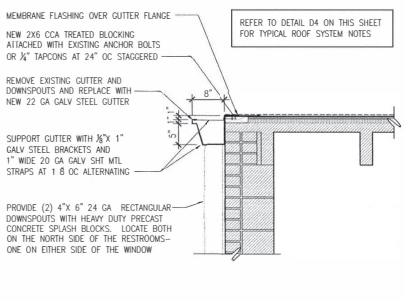

C5 GUTTER SECTION
SCALE: 3/4"=1'-0"

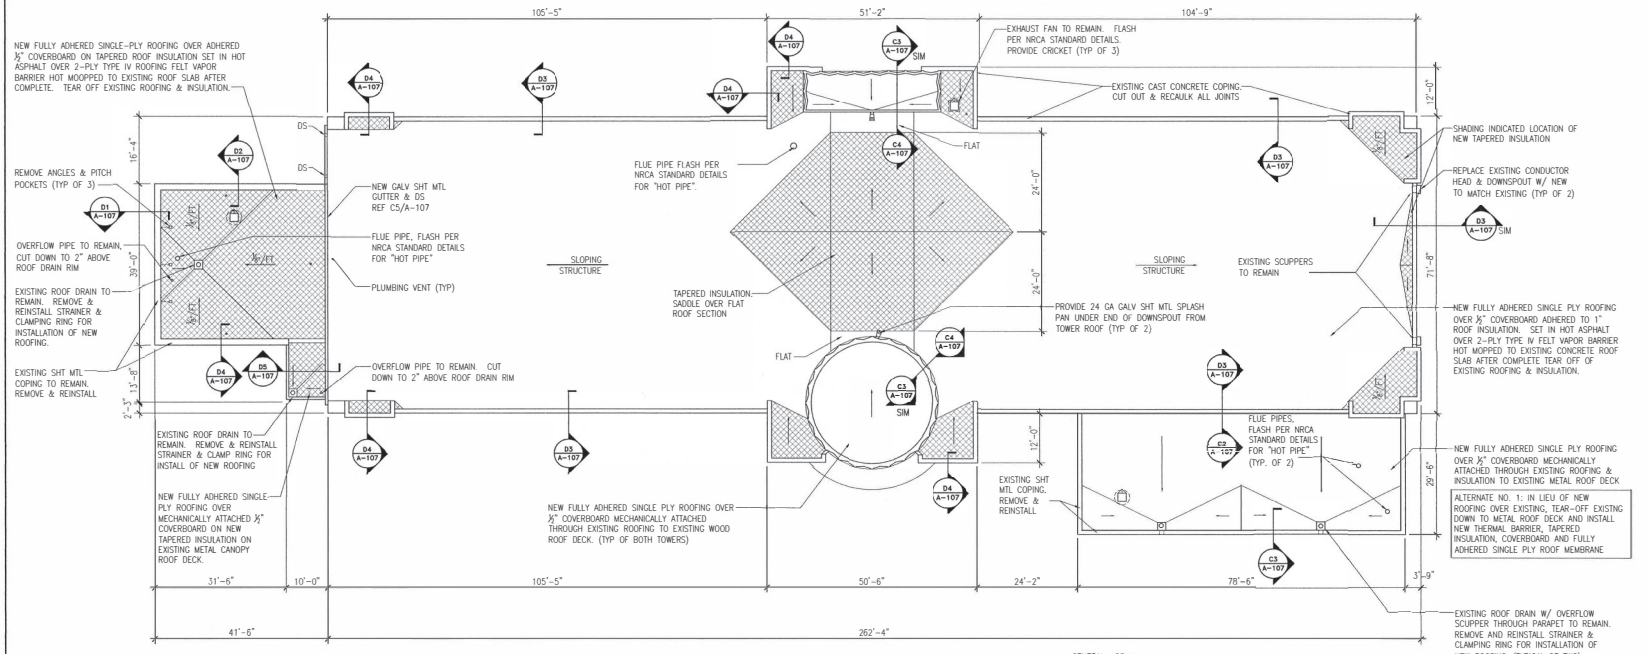

A2 ROOF PLAN - AGRICUTURAL HALL
SCALE: 1/16"=1'-0"

NORTH

GENERAL NOTES:
1. DIMENSIONS HAVE BEEN TAKEN FROM ORIGINAL CONSTRUCTION DOCUMENTS. THEY HAVE NOT BEEN FIELD VERIFIED. tHEY ARE PROVIDED FOR REFERENCE ONLY. FIELD VERIFY ALL DIMENSIONS BEFORE ORDERING OR FABRICATING MATERIALS.
2. TAPER NEW INSULATION DOWN TO ROOF DRAINS TO PROVIDE POSITIVE DRAINAGE.